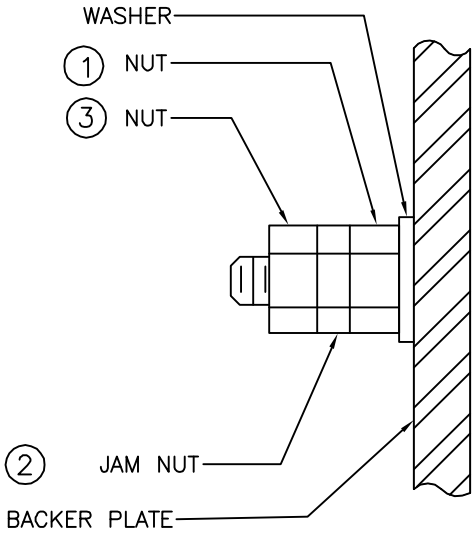

- TIGHTEN NUT 1 AGAINST WASHER,
- TIGHTEN JAM NUT 2 AGAINST NUT,
- SNUG NUT 3 AGAINST JAM NUT 2 AND THEN TIGHTEN NUT 3 AND JAM NUT 2 INTO EACH OTHER.

DETAIL

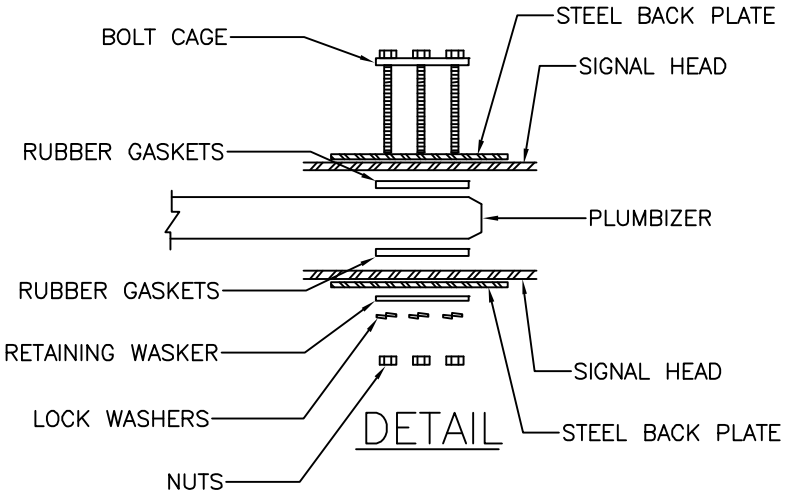

DETAIL

NOTES:

1. REFER TO CONTRACT DRAWINGS AND SECTION 34 41 13 FOR DETAILED SPECIFICATIONS.
2. AIM SIGNAL HEADS AS DIRECTED BY CONTRACT ADMINISTRATOR.

NO.	DATE	REVISION DESCRIPTION	BY	APP

OVERHEAD SIGNAL HEAD MOUNTING (PLUMBIZER METHOD)

CITY OF KAMLOOPS

DWN. BY: DAR	CHK'D BY: P.Pouliotte	SCALE: N.T.S.	DATE: 11/02/21	DWG. NO.: SE5.8	REV.: